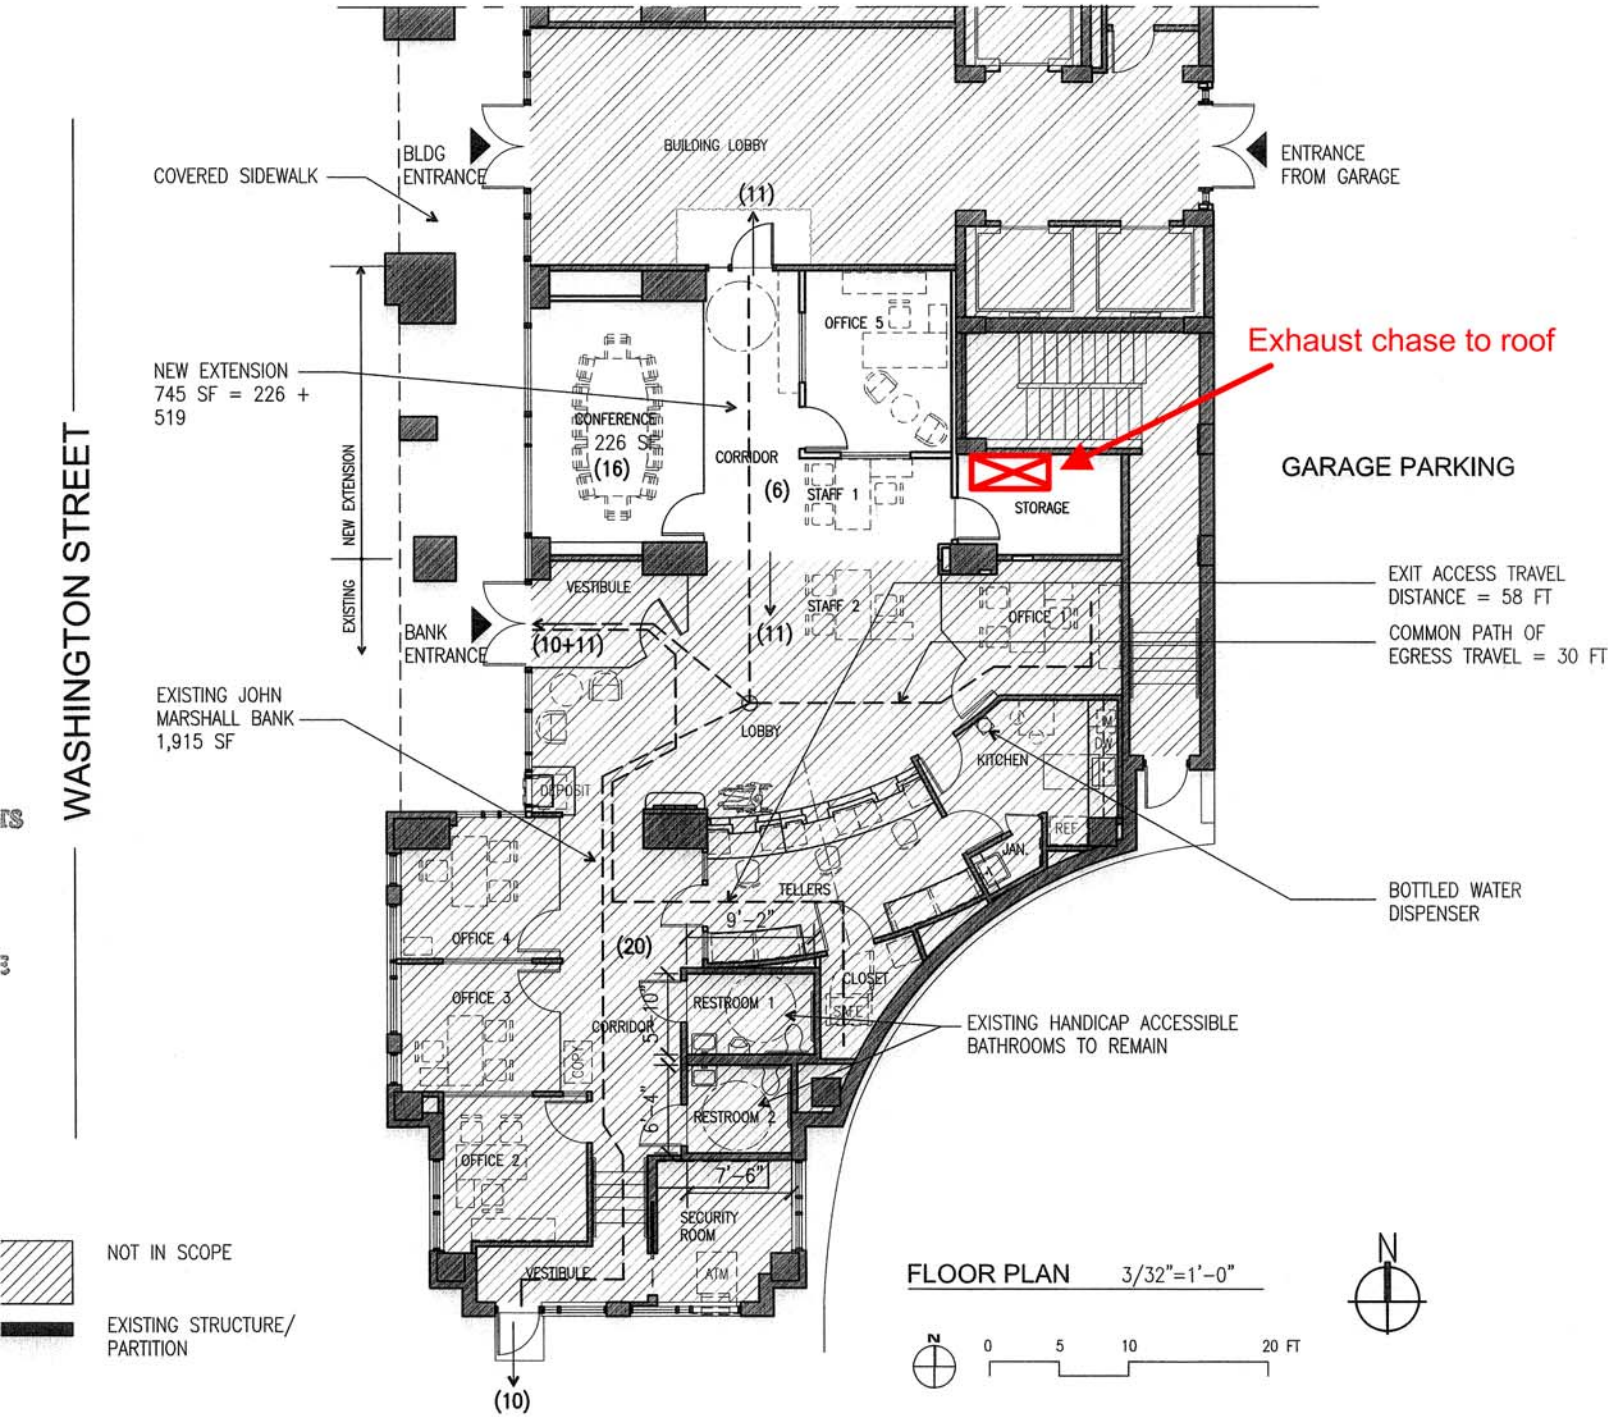
WASHINGTON STREET
COVERED SIDEWALK
BLDG ENTRANCE
BUILDING LOBBY
ENTRANCE FROM GARAGE
(11)
OFFICE 5
Exhaust chase to roof
NEW EXTENSION 745 SF = 226 + 519
CONFERENCE 226 SF
(16)
CORRIDOR
(6)
STAFF 1
STORAGE
GARAGE PARKING
NEW EXTENSION
EXISTING
VESTIBULE
BANK ENTRANCE
(10+11)
(11)
STAFF 2
OFFICE 1
EXIT ACCESS TRAVEL DISTANCE = 58 FT
COMMON PATH OF EGRESS TRAVEL = 30 FT
EXISTING JOHN MARSHALL BANK 1,915 SF
LOBBY
KITCHEN
DEPOSIT
REF
JAN.
TELLERS
9'-2"
OFFICE 4
(20)
CLOSET
SAFE
OFFICE 3
RESTROOM 1
CORRIDOR
5'-10"
COPY
BOTTLED WATER DISPENSER
EXISTING HANDICAP ACCESSIBLE BATHROOMS TO REMAIN
6'-4"
RESTROOM 2
OFFICE 2
7'-6"
SECURITY ROOM
VESTIBULE
ATM
(10)
NOT IN SCOPE
EXISTING STRUCTURE/ PARTITION
FLOOR PLAN 3/32"=1'-0"
N
0 5 10 20 FT